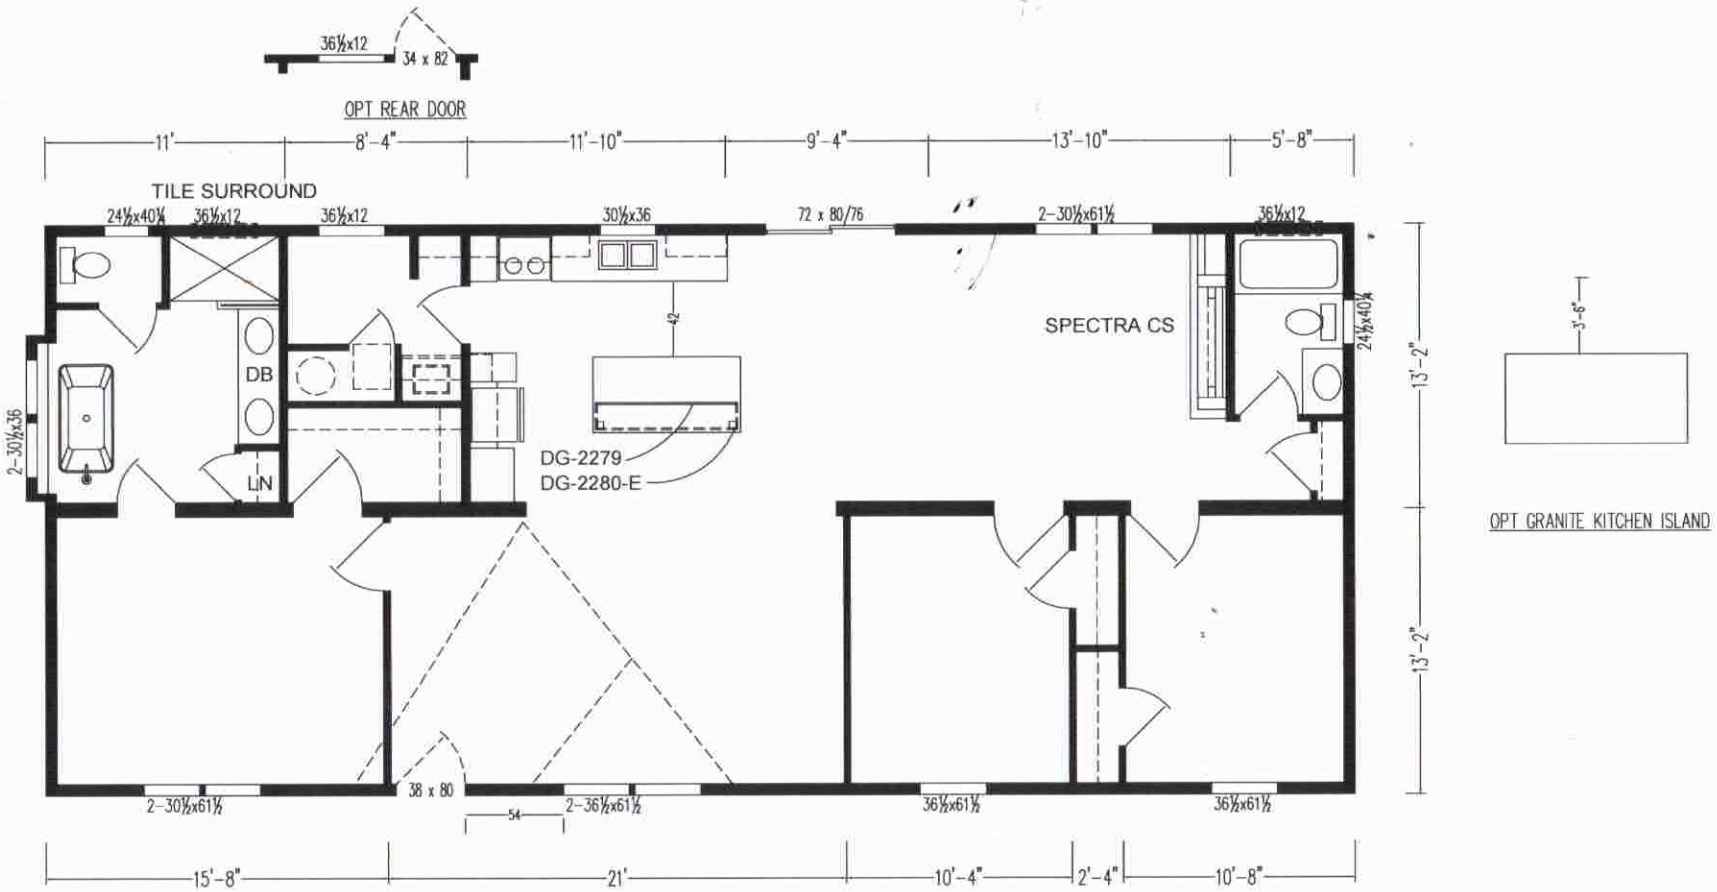

4766 SEB AS SKYLINER

DIVISIONS		
	231	SUGARCREEK
	233	ARKANSAS CITY
	235	SAN JACINTO
X	237	WOODLAND
	239	OCALA
	241	LEOLA
	243	LANCASTER
	245	McMINNVILLE

REVISIONS			
G	UPDATE FURNACE LOCATION	4/24/19	T L
F	STD FLOOR PLAN TO 2X4 (2X6) CONSTRUCTION	5/22/18	RS
E	UPDATE STOOL + DL/RANGE	4/30/18	RS
D	ADD 39#	12/5/17	T L
C	MOVE LIVING ROOM WINDOWS FOR DORMER EAVE RAKE	5/1/17	T L
B	ADD GROMMET TO ENTERTAINMENT CENTER	4/6/17	T L
A	CHANGE TRIM ON ENTERTAINMENT CENTER	2/28/17	KS

BOX LENGTH	DESCRIPTION
60'-0"	6028-3CIK-2B

SKYLINE

DRAWN BY: T L	WIND ZONE	15#,39#	
DATE: 01/25/2017	ROOF ZONE	S,M,N	
SHEET 1 OF 2			
DRAWING NUMBER			
28-18353 28-18353-06Q			

6966-SEB